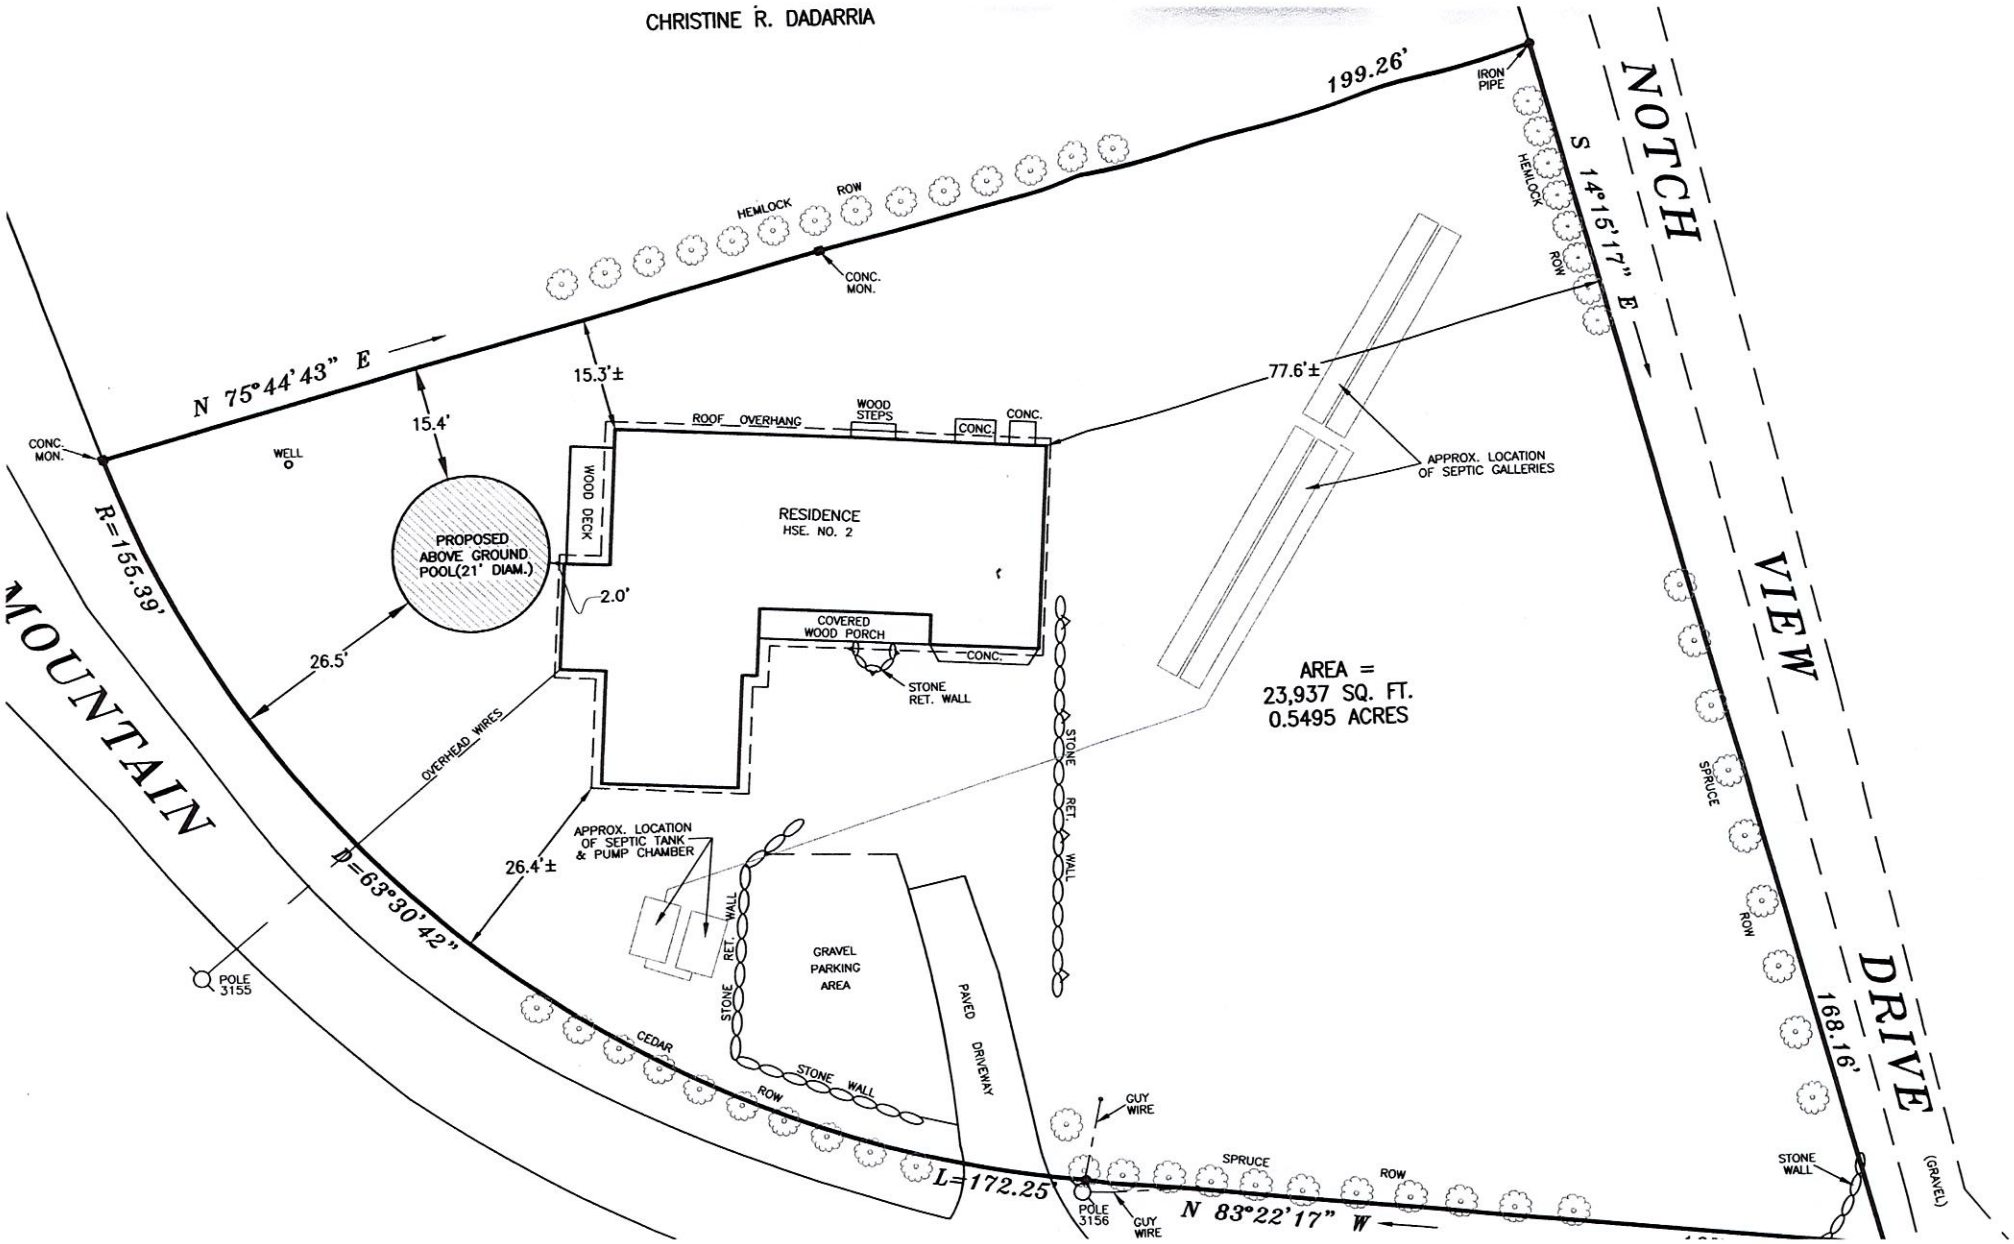
CHRISTINE R. DADARRIA
199.26'
IRON PIPE
NOTCH VIEW DRIVE
S 14°15'17" E
HEMLOCK ROW
CONC. MON.
N 75°44'43" E
15.3'±
77.6'±
15.4'
ROOF OVERHANG
WOOD STEPS
CONC.
CONC. MON.
WELL
WOOD DECK
RESIDENCE
HSE. NO. 2
PROPOSED ABOVE GROUND POOL(21' DIAM.)
APPROX. LOCATION OF SEPTIC GALLERIES
R=155.39'
2.0'
26.5'
COVERED WOOD PORCH
CONC.
STONE RET. WALL
AREA = 23,937 SQ. FT. 0.5495 ACRES
OVERHEAD WIRES
STONE RET. WALL
SPRUCE ROW
APPROX. LOCATION OF SEPTIC TANK & PUMP CHAMBER
26.4'±
MOUNTAIN
Δ=63°30'42"
RET. WALL
STONE
GRAVEL PARKING AREA
PAVED DRIVEWAY
POLE 3155
CEDAR ROW
STONE WALL
GUY WIRE
SPRUCE ROW
168.16'
L=172.25'
POLE 3156
GUY WIRE
N 83°22'17" W
STONE WALL
(GRAVEL)